Qty	Botanical Name	Common Name
Trees		
1	Acer palmatum dissectum 'Red Dragon'	RED DRAGON JAPANESE MAPLE
3	Acer rubrum	RED MAPLE
22	Cephalotaxus harringtonia 'Prostrata'	PROSTRATE JAPANESE PLUM YEW
1	Cornus florida 'Chrokee Brave'	EASTERN DOGWOOD
4	Magnolia grandiflora 'Bracken's Brown Beauty'	BROWN BEAUTY MAGNOLIA
4	Podocarpus macrophyllus 'Dwarf Pringles'	DWARF PRINGLES PODOCARPUS
1	Quercus nuttalli	NUTTALL OAK
Shrubs		
26	Abelia x grandiflora 'Sherwoodii	SHERWOOD ABELIA
4	Aucuba japonica 'Variegata'	VARIEGATED GOLD DUST PLANT
91	Buxus microphylla	WINTER GEM BOXWOOD
13	Camellia sasanqua 'Bonanza'	BONANZA CAMELLIA
13	Camellia sasanqua 'White Doves'	WHITE DOVES CAMELLIA
1	Cercis canadensis	EASTERN REDBUD
13	Clethra alnifolia 'Hummingbird'	HUMMINGBIRD SUMMERSWEET
6	Fothergilla gardenii	DWARF FOTHERGILLA
12	Gardenia augusta 'Klein's Hardy'	KLEIMS HARDY GARDENIA
7	Hydrangea macrophylla 'Nikko Blue'	NIKKO BLUE HYDRANGEA
14	Ilex cornuta 'Carissa'	CARISSA HOLLY
1	Ilex opaca 'Merry Christmas'	MERRY CHRISTMAS AMERICAN HOLLY
12	Ilex verticillata 'Afterglow'	AFTERGLOW WINTERBERRY
8	Ilex vomitoria 'Stoke's Dwarf' (Male)	STOKE'S DWARF YAUPON HOLLY
15	Itea virginica 'Henry's Garnet'	HENRY'S GARNET SWEETSPIRE
2	Lagerstroemia indica Whit II	NATCHEZ CRAPE MYRTLE
7	Leucothoe popifolia	FLORIDA LEUCOTHOE
3	Myrica cerifera	SOUTHERN WAX MYRTLE
12	Nandina domestica	HEAVENLY BAMBOO
1	Osmanthus fragrans	FRAGRANT OLIVE
6	Pieris japonica 'Dorothy Wycoff'	DOROTHY WYCOFF JAPANESE PIERIS
14	Rhaphiolepis indica 'Clara'	CLARA INDIAN HAWTHORN
12	Viburnum suspensum	SANDANKWA VIBURNUM
Perennials and Annuals		
500	Ophiopogon japonicus	MONDO GRASS
150	Ophiopogon japonicus 'Nanus'	DWARF MONDO GRASS
Groundcover and Vines		
291	Cotoneaster dammeri 'Lowfast'	LOWFAST COTONEASTER
Roses		
6	Rosa x 'The Fairy'	THE FARY ROSE
Other Plants		
18	Acorus calamus 'Variegatus'	VARIEGATED SWEETFLAG

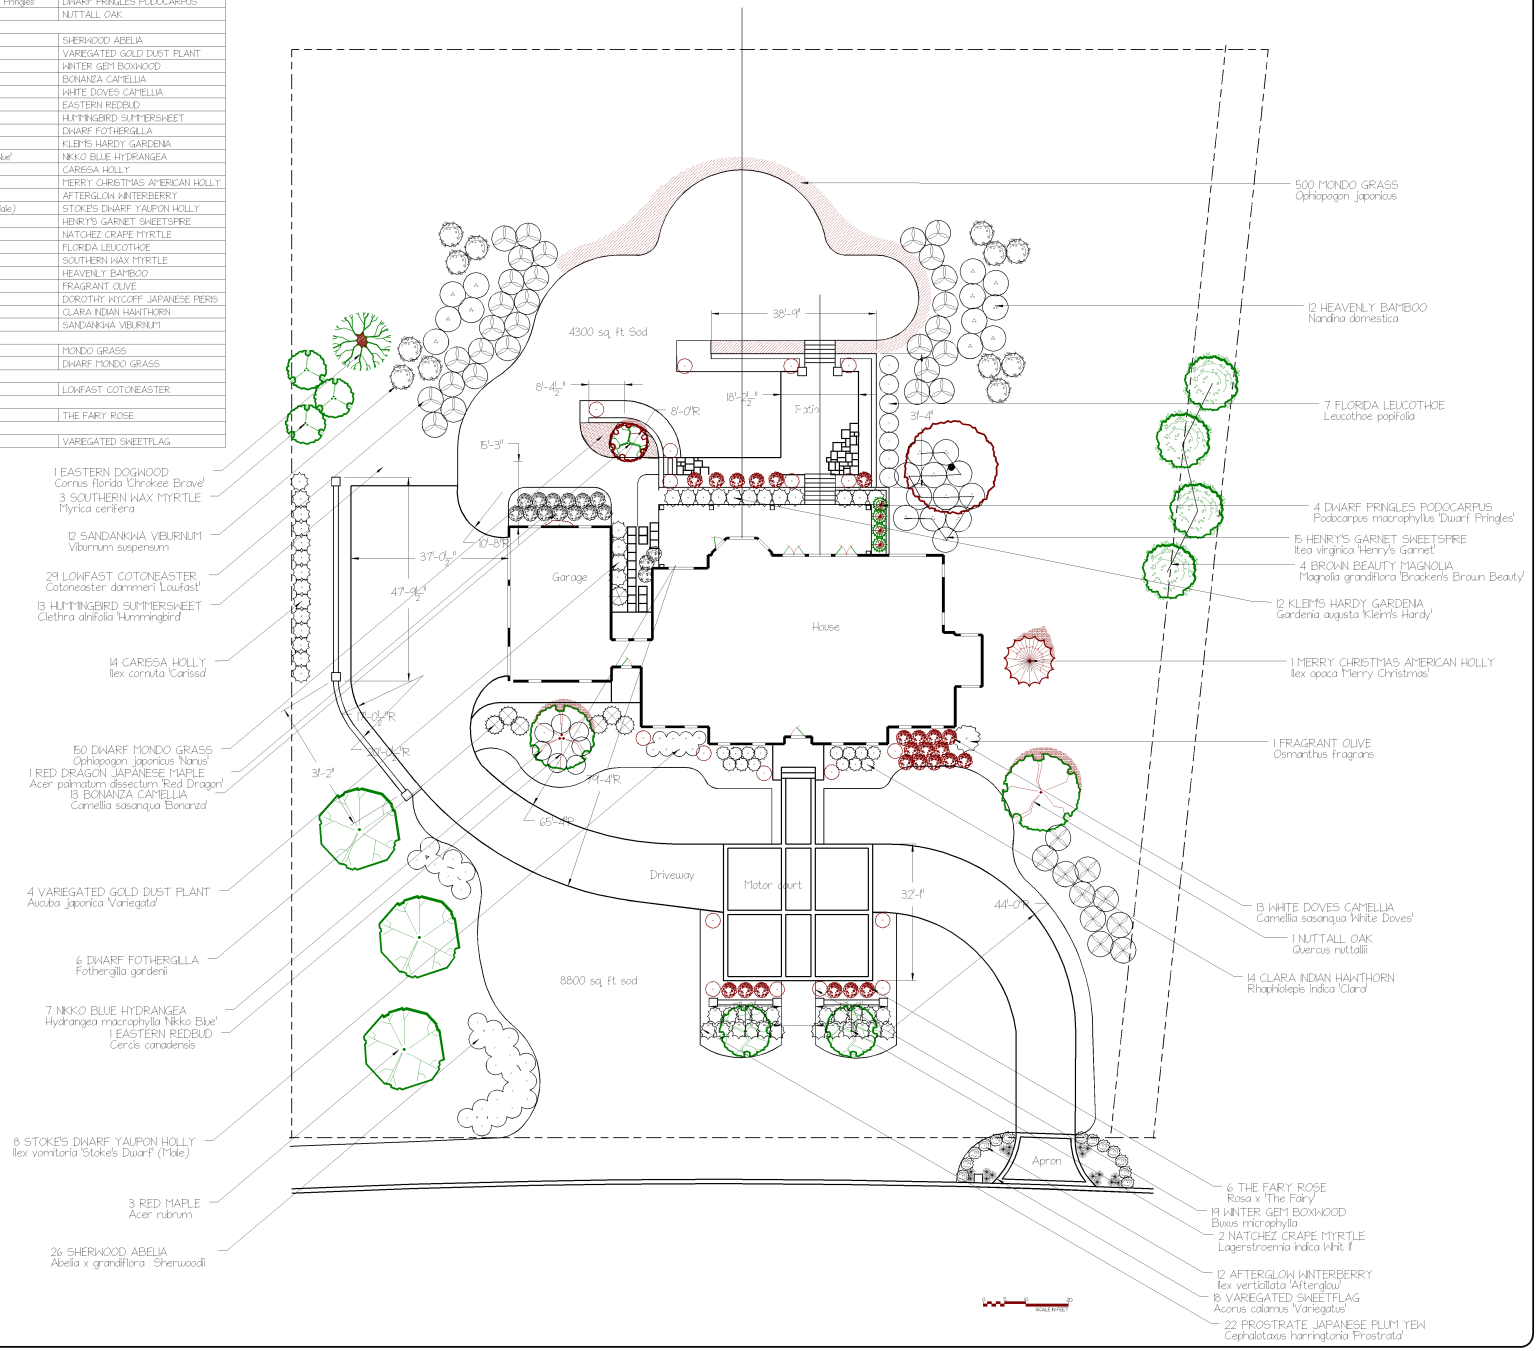

NOTES

No.	Date	Description
3	1/30/07	deer

REVISIONS

Charles Hodges ltd. Gardens

Marietta, Georgia

770.998.9831

Hodgesltdgardens@mindspring.com

www.charleshodgesltdgardens.com

SCALE	20 in. = 1 ft.
DRAWN BY	C. H.
CHECKED BY	
DATE	11-03-06
DATE OF PRINT	11-03-06

PROJECT NO.

SHEET NO. A-1