ARBOR

Iron gate

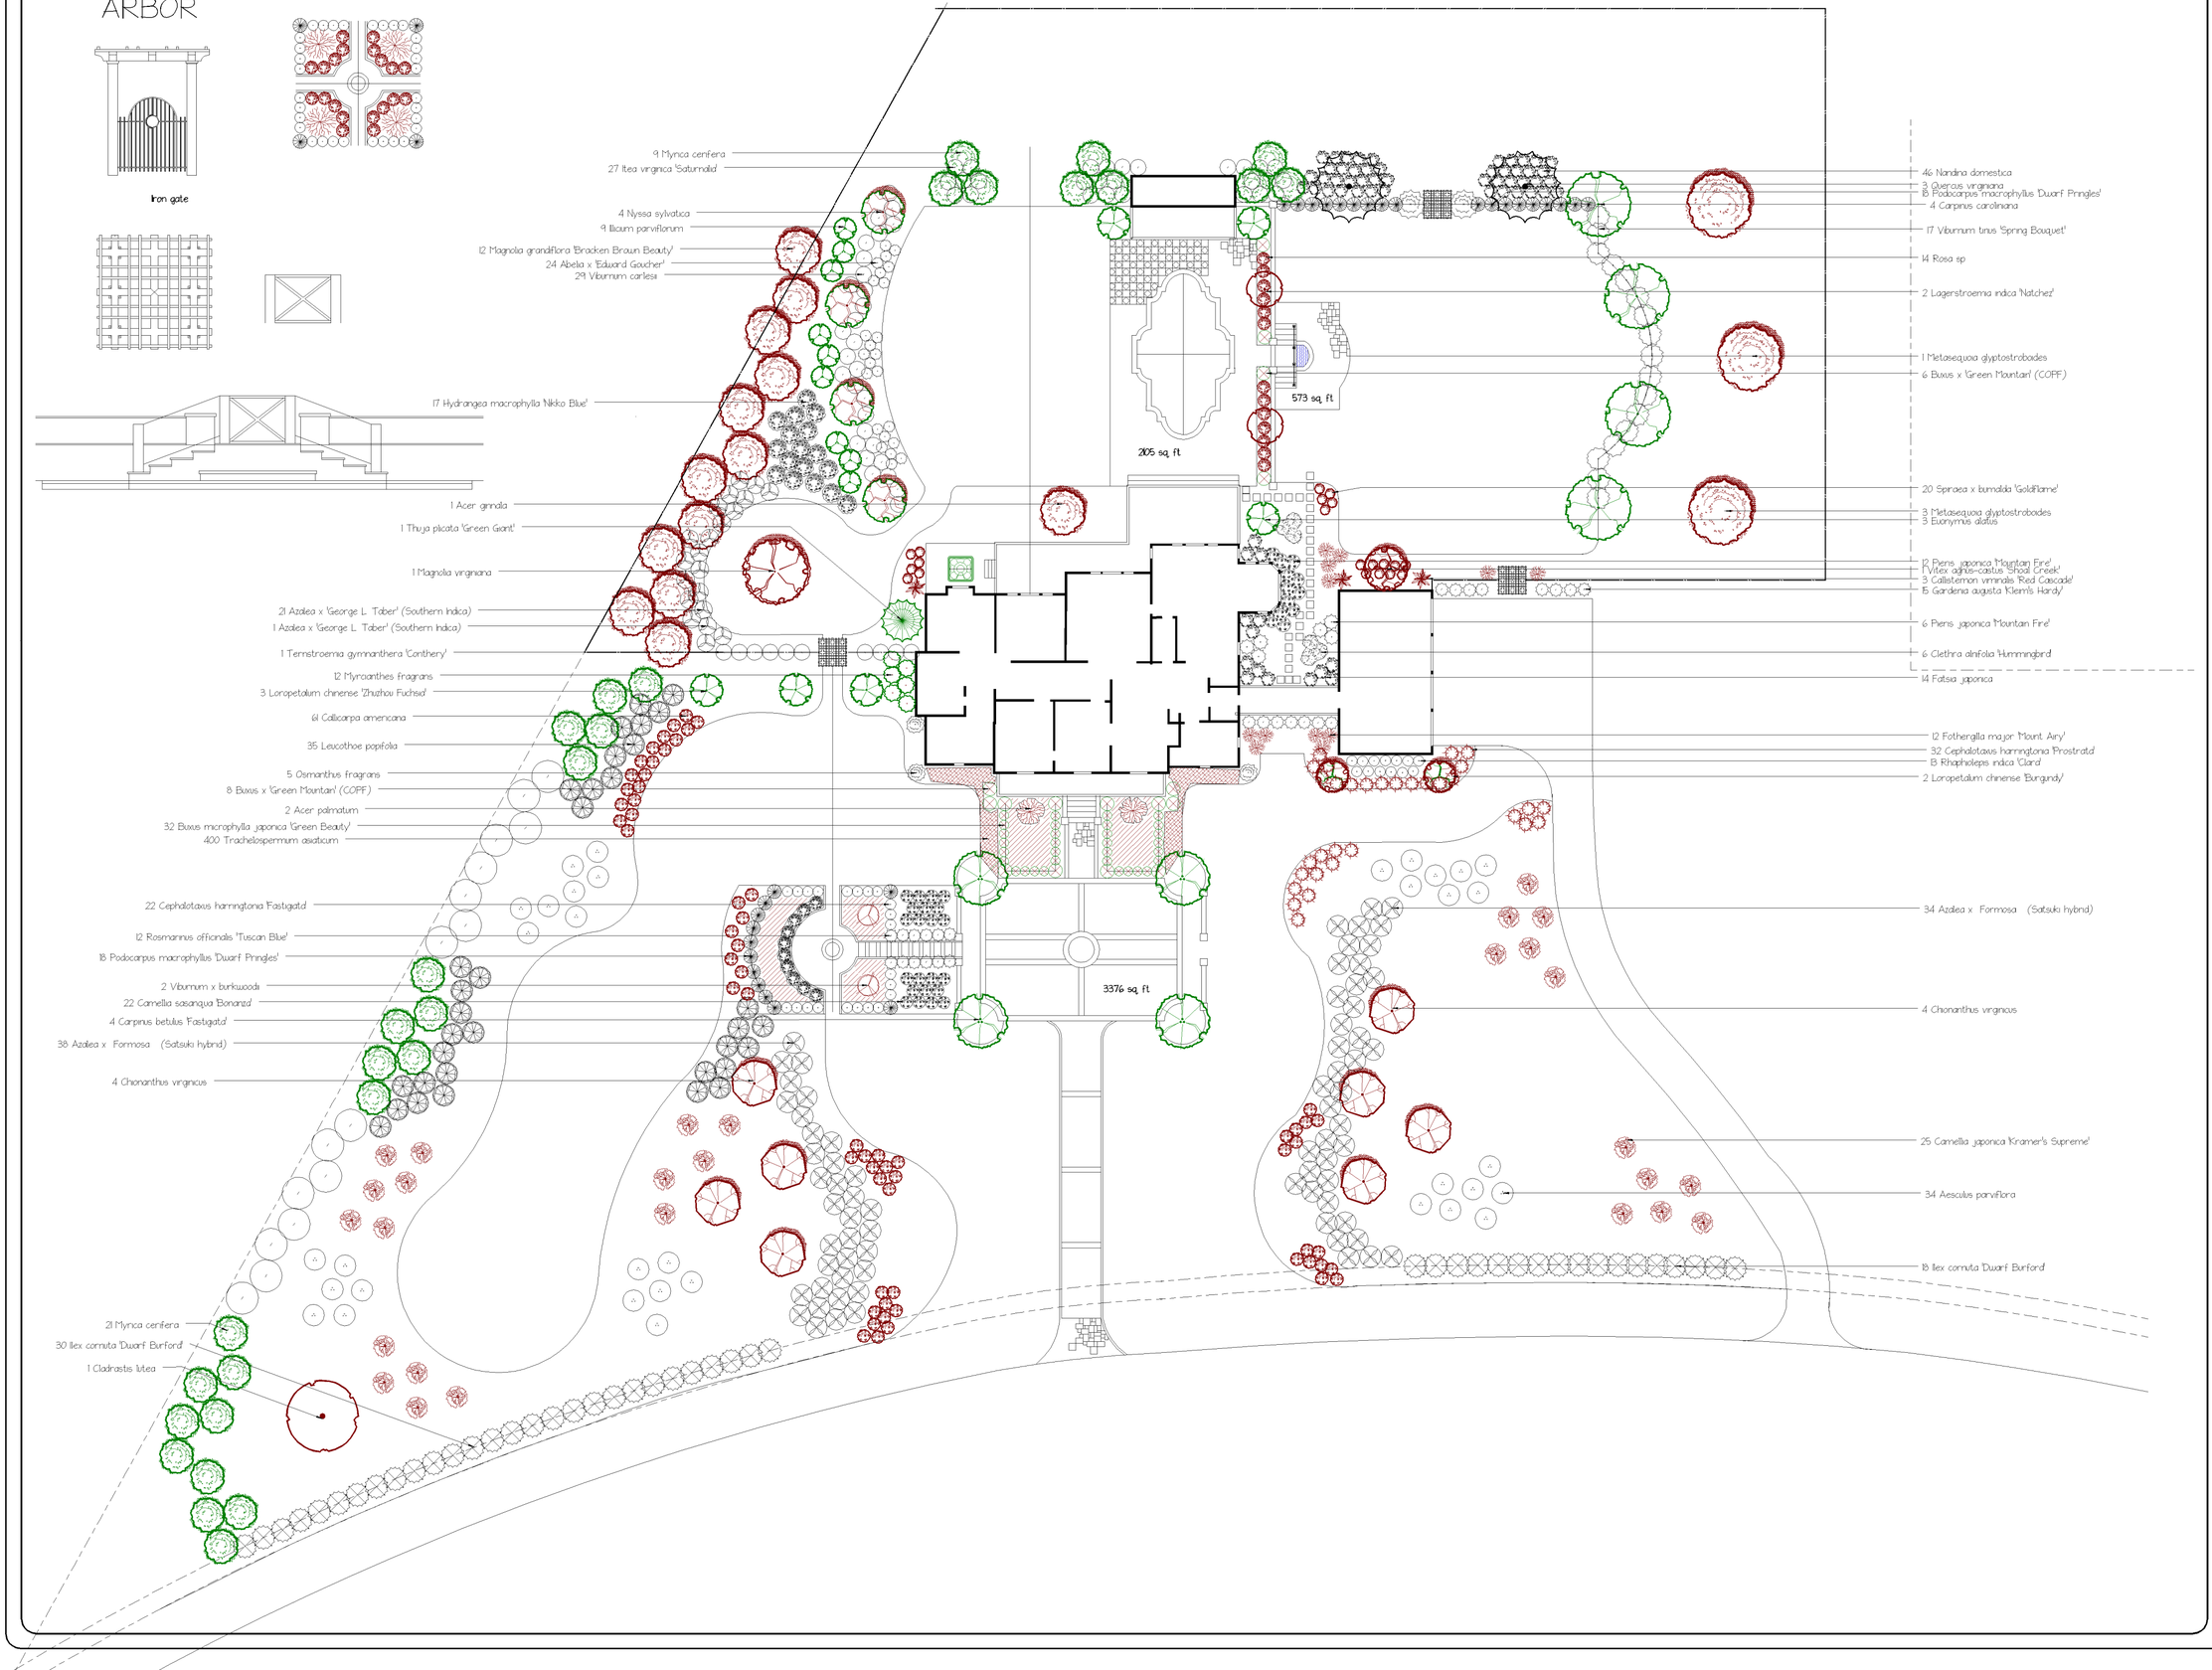

NOTES

No.	Date	Description
REVISIONS		

POWERED BY DynaSCAPE

CHARLES HODGES LTD. GARDENS

MARIETTA, GEORGIA

www.charleshodgesltdgardens.com

hodgesltdgardens@mindspring.com

SCALE	20 ft. = 1 in.
DRAWN BY	C. H.
CHECKED BY	
DATE	11/09/06
DATE OF PRINT	11/09/06

PROJECT NO: VAL1106

SHEET NO: 2